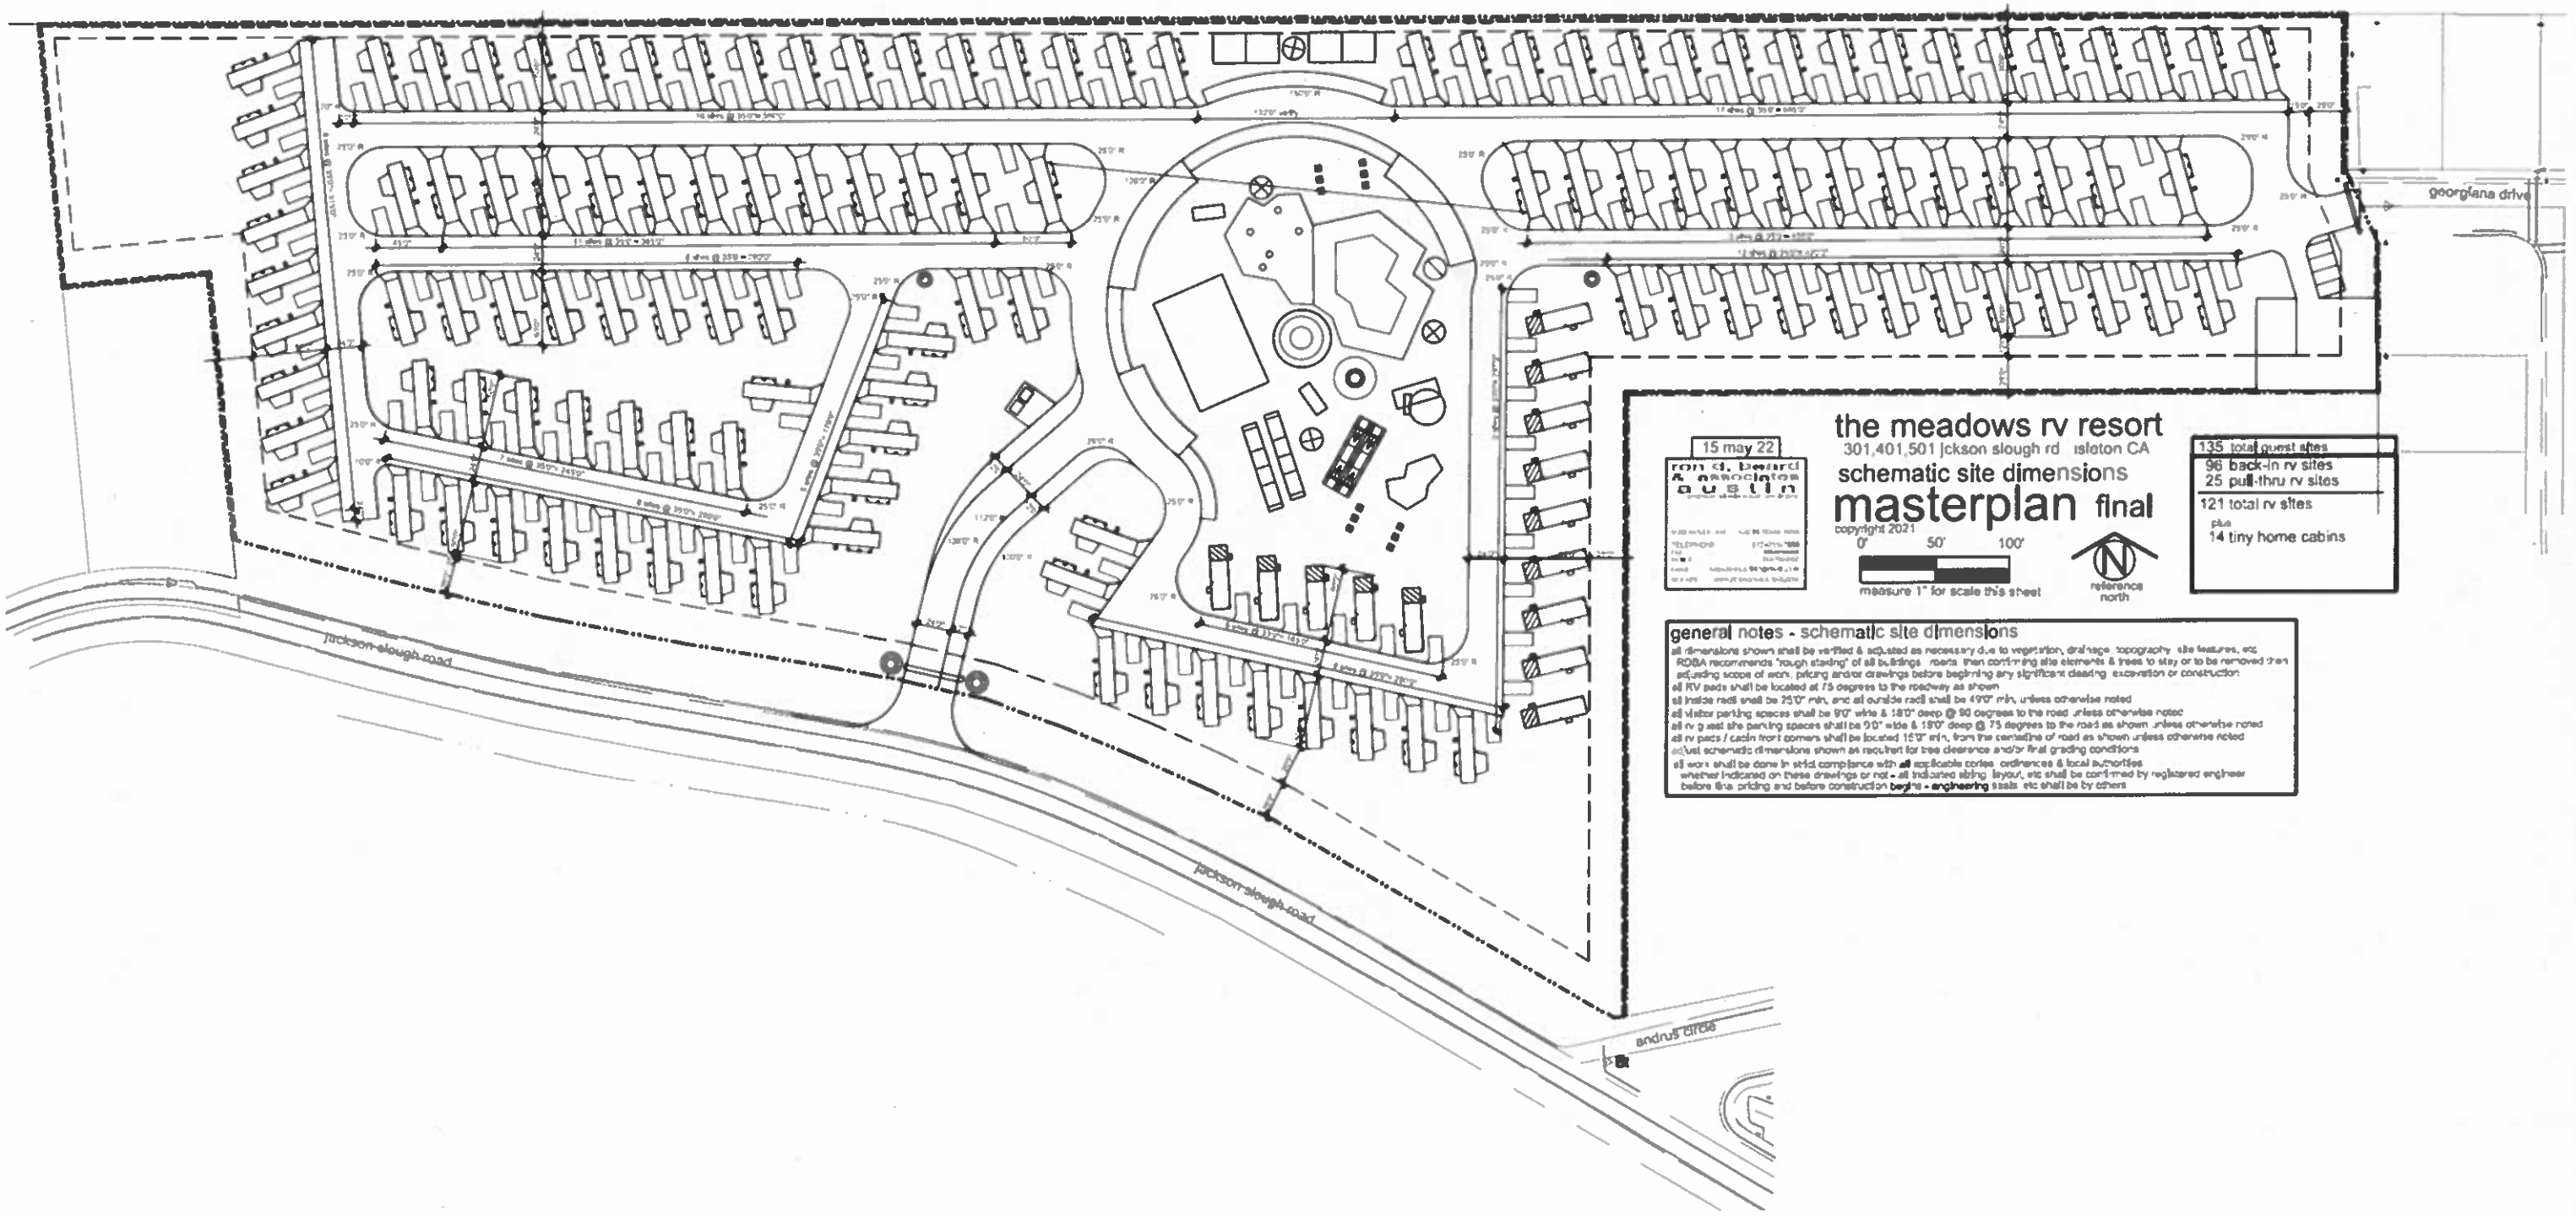Figure 2, Site Plan (larger size map available upon request of staff)